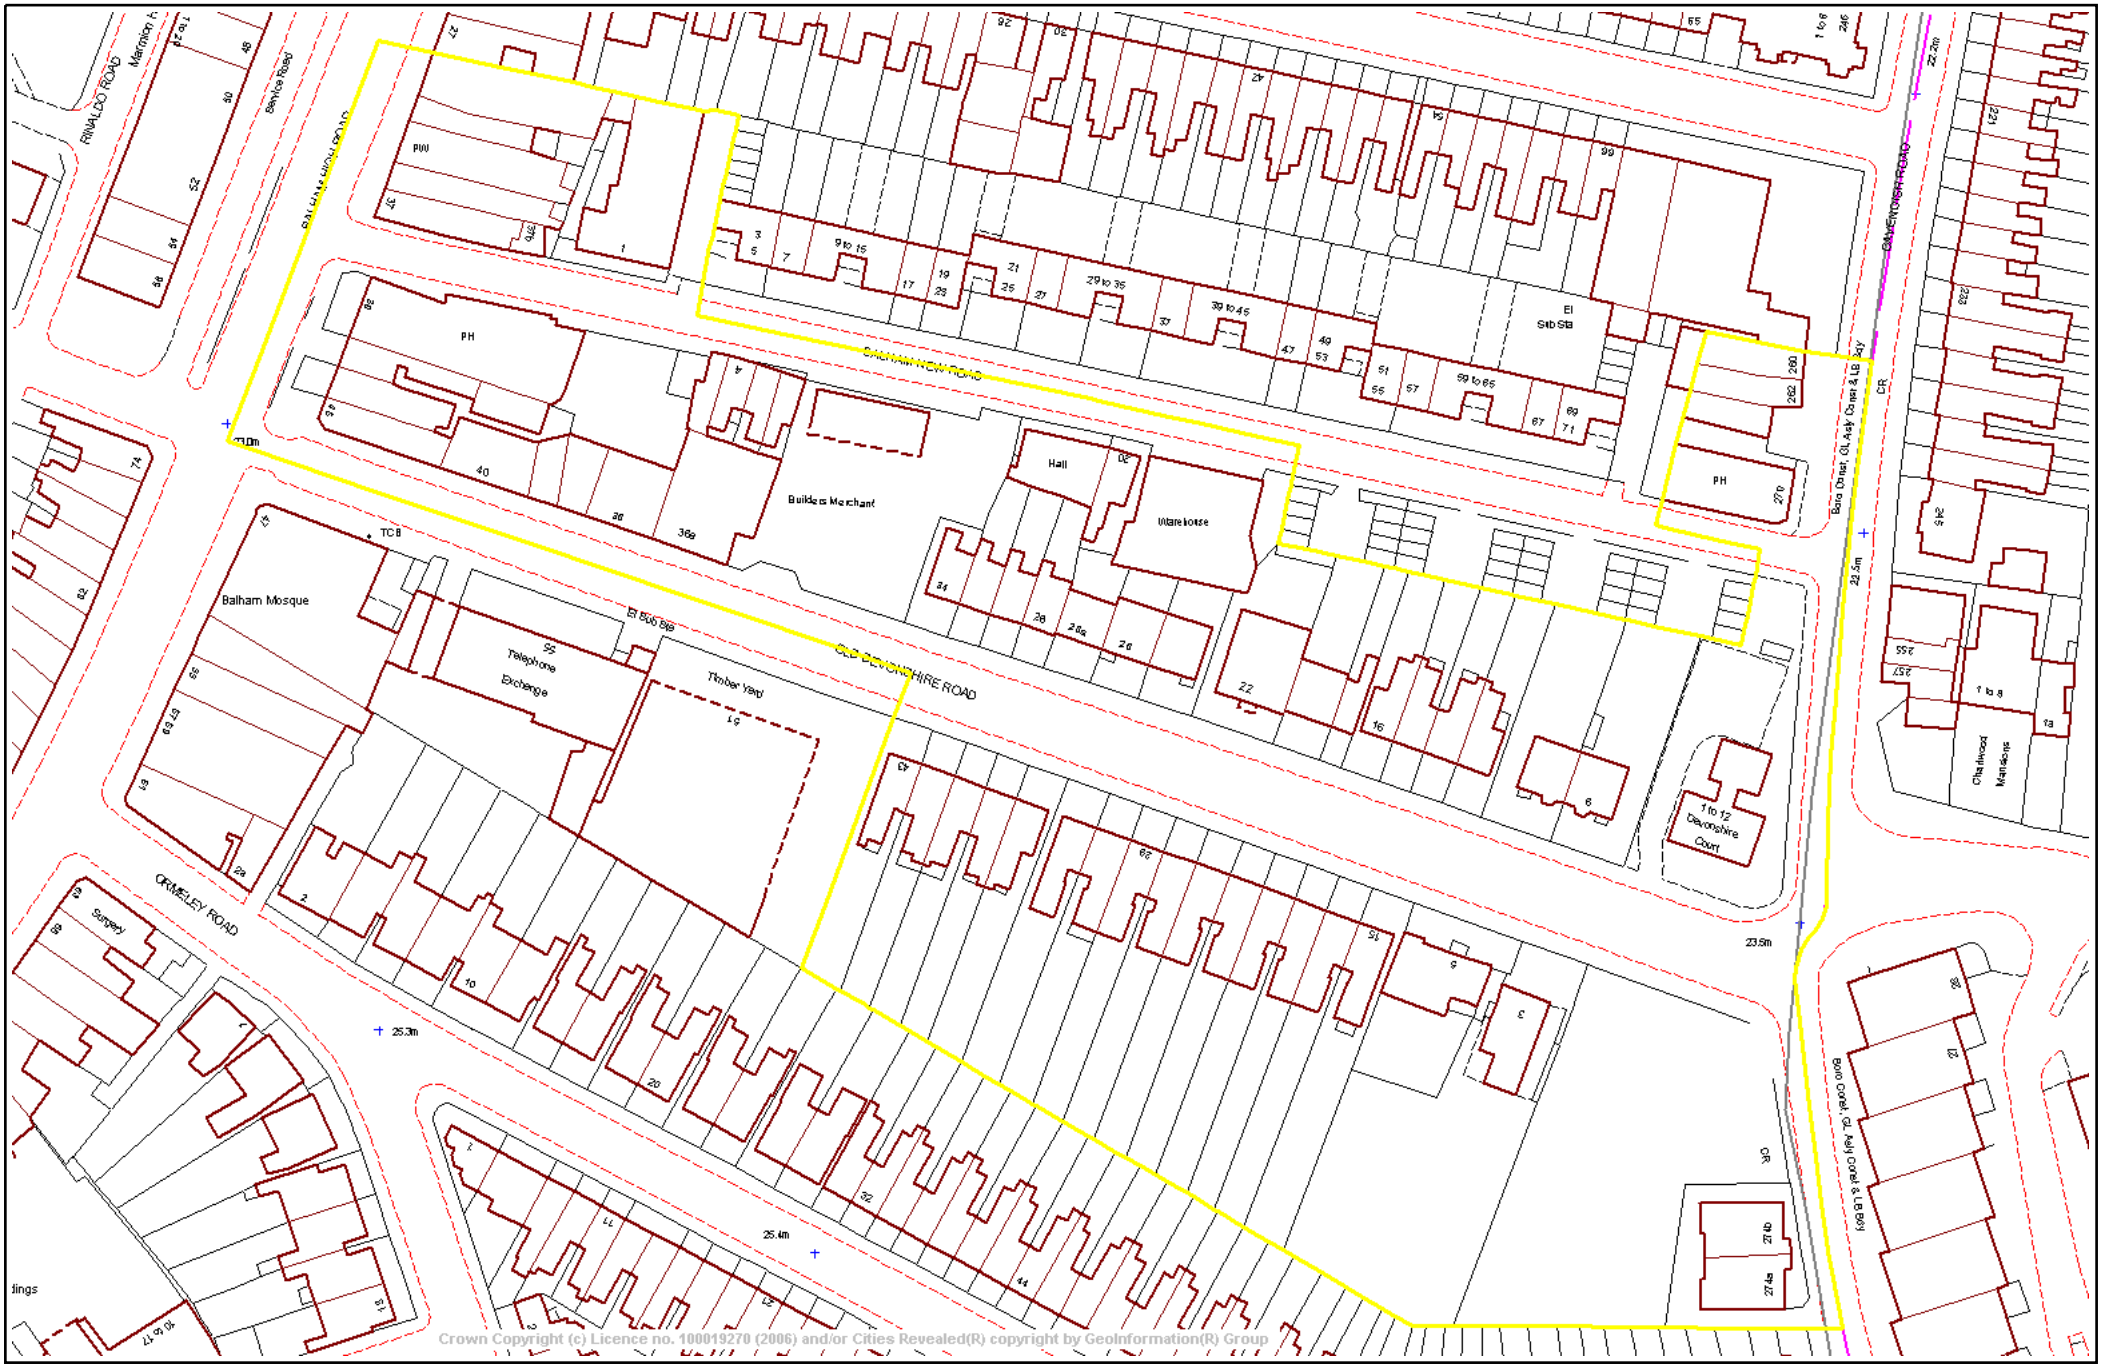

Wandsworth

Old Devonshire Road

(c) Crown copyright. All rights reserved. Wandsworth Borough Council Licence No. LA 1000019270 2006

Scale 1/1250

Date 18/8/2006

N W E S