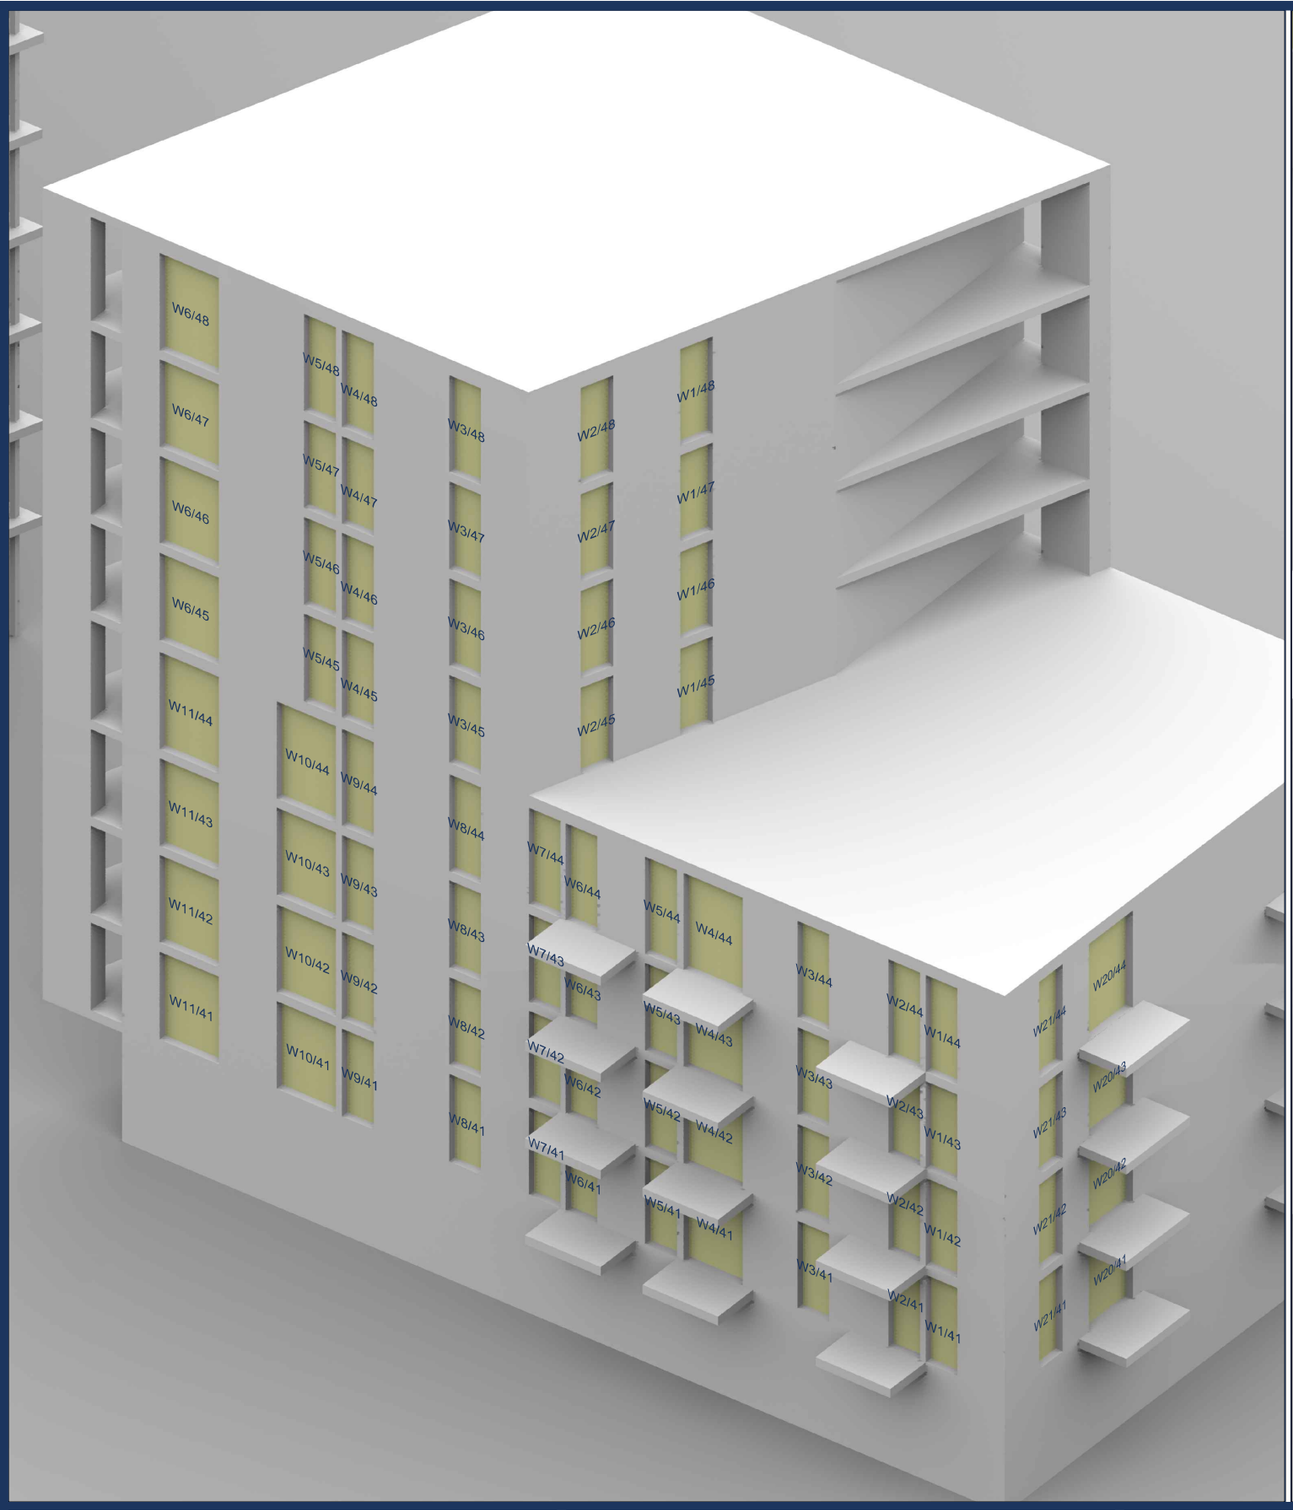

Sources: Point2
Site Photography

Local Planning Authority
Various Surrounding Building Layouts

Glenn Howells Architects Ltd

Sent 08/03/23. 2278-GHA-ZZ-ZZ-M3-A-00900.dwg

Key:

Project: Bookers, Vauxhall,
London

Title: Windows Location
Building A2 - Matkin Mansions

Scheme Confirmed:	Date:	Drawn By:	Scale:	Date:	Dwg No:	Rel:
-	-	RM	NTS	Aug 24	P2874/W/05	15

Point 2 Surveyors Limited, 17 Slingsby Place, London, WC2E 9AB | 0207 836 5828 | point2.co.uk